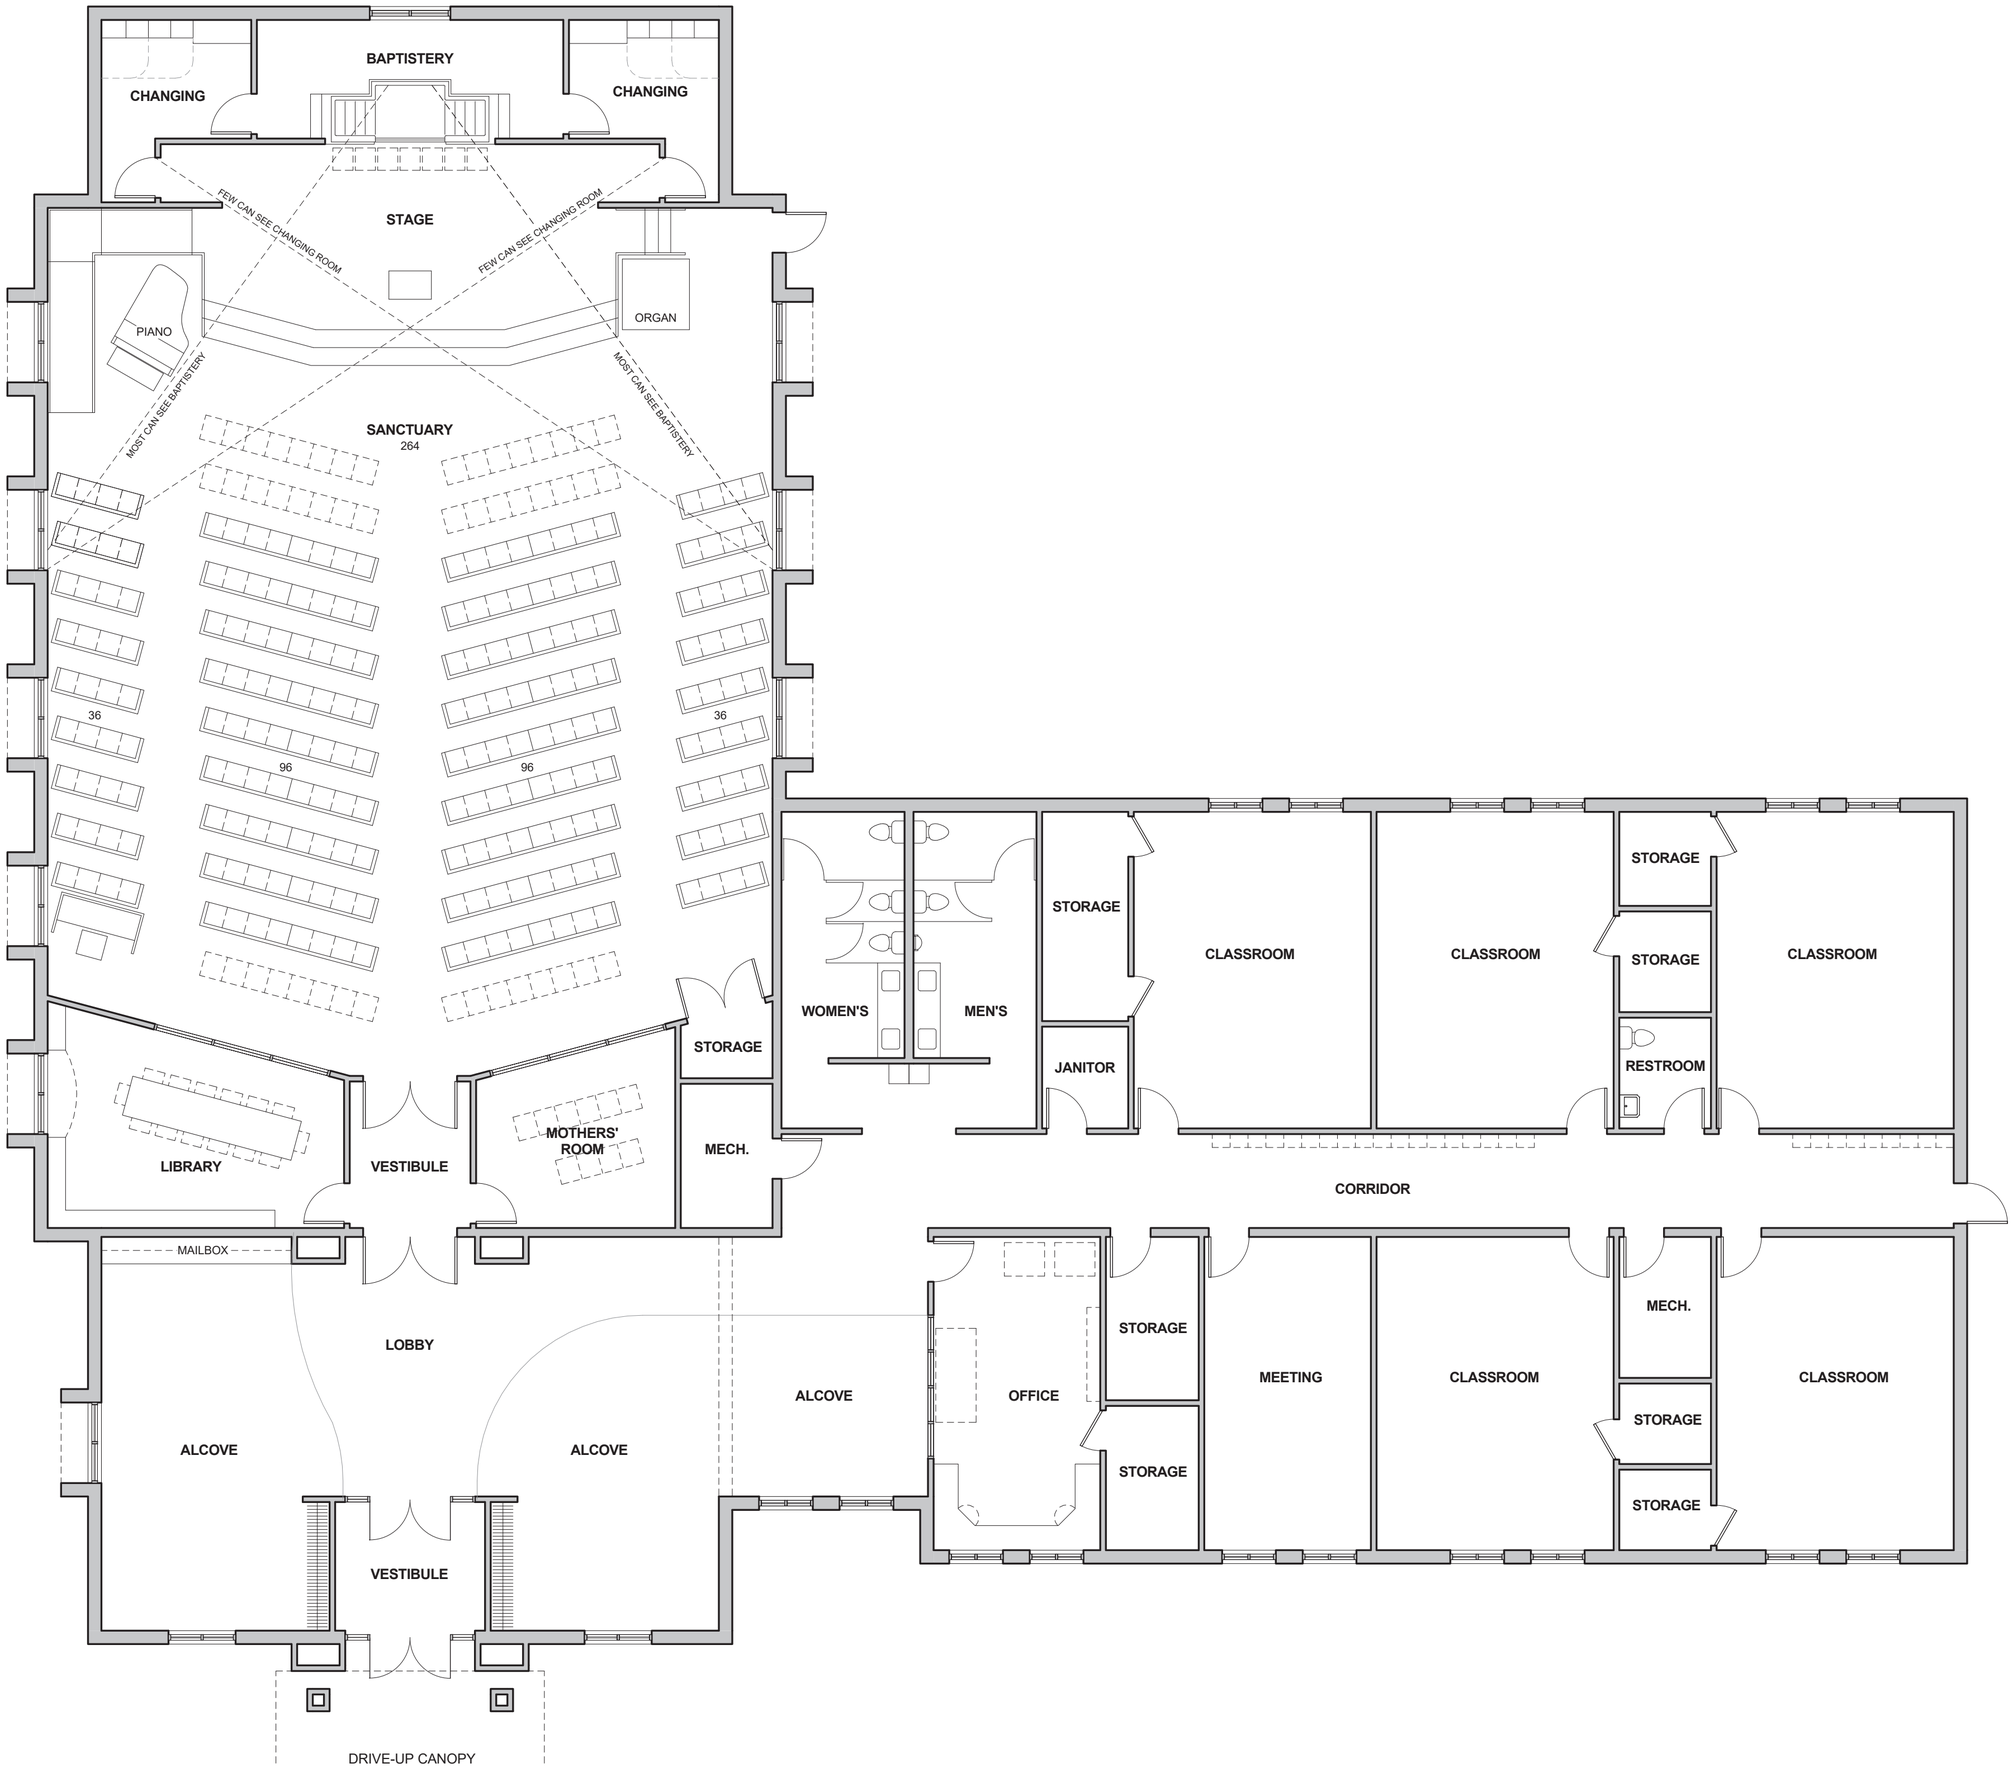
BAPTISTERY
CHANGING
CHANGING
STAGE
FEW CAN SEE CHANGING ROOM
FEW CAN SEE CHANGING ROOM
PIANO
ORGAN
MOST CAN SEE BAPTISTERY
MOST CAN SEE BAPTISTERY
SANCTUARY
264
36
96
96
36
STORAGE
WOMEN'S
MEN'S
STORAGE
CLASSROOM
CLASSROOM
STORAGE
STORAGE
CLASSROOM
JANITOR
RESTROOM
LIBRARY
VESTIBULE
MOTHERS' ROOM
MECH.
CORRIDOR
MAILBOX
LOBBY
ALCOVE
ALCOVE
ALCOVE
OFFICE
STORAGE
STORAGE
MEETING
CLASSROOM
MECH.
STORAGE
STORAGE
CLASSROOM
VESTIBULE
DRIVE-UP CANOPY